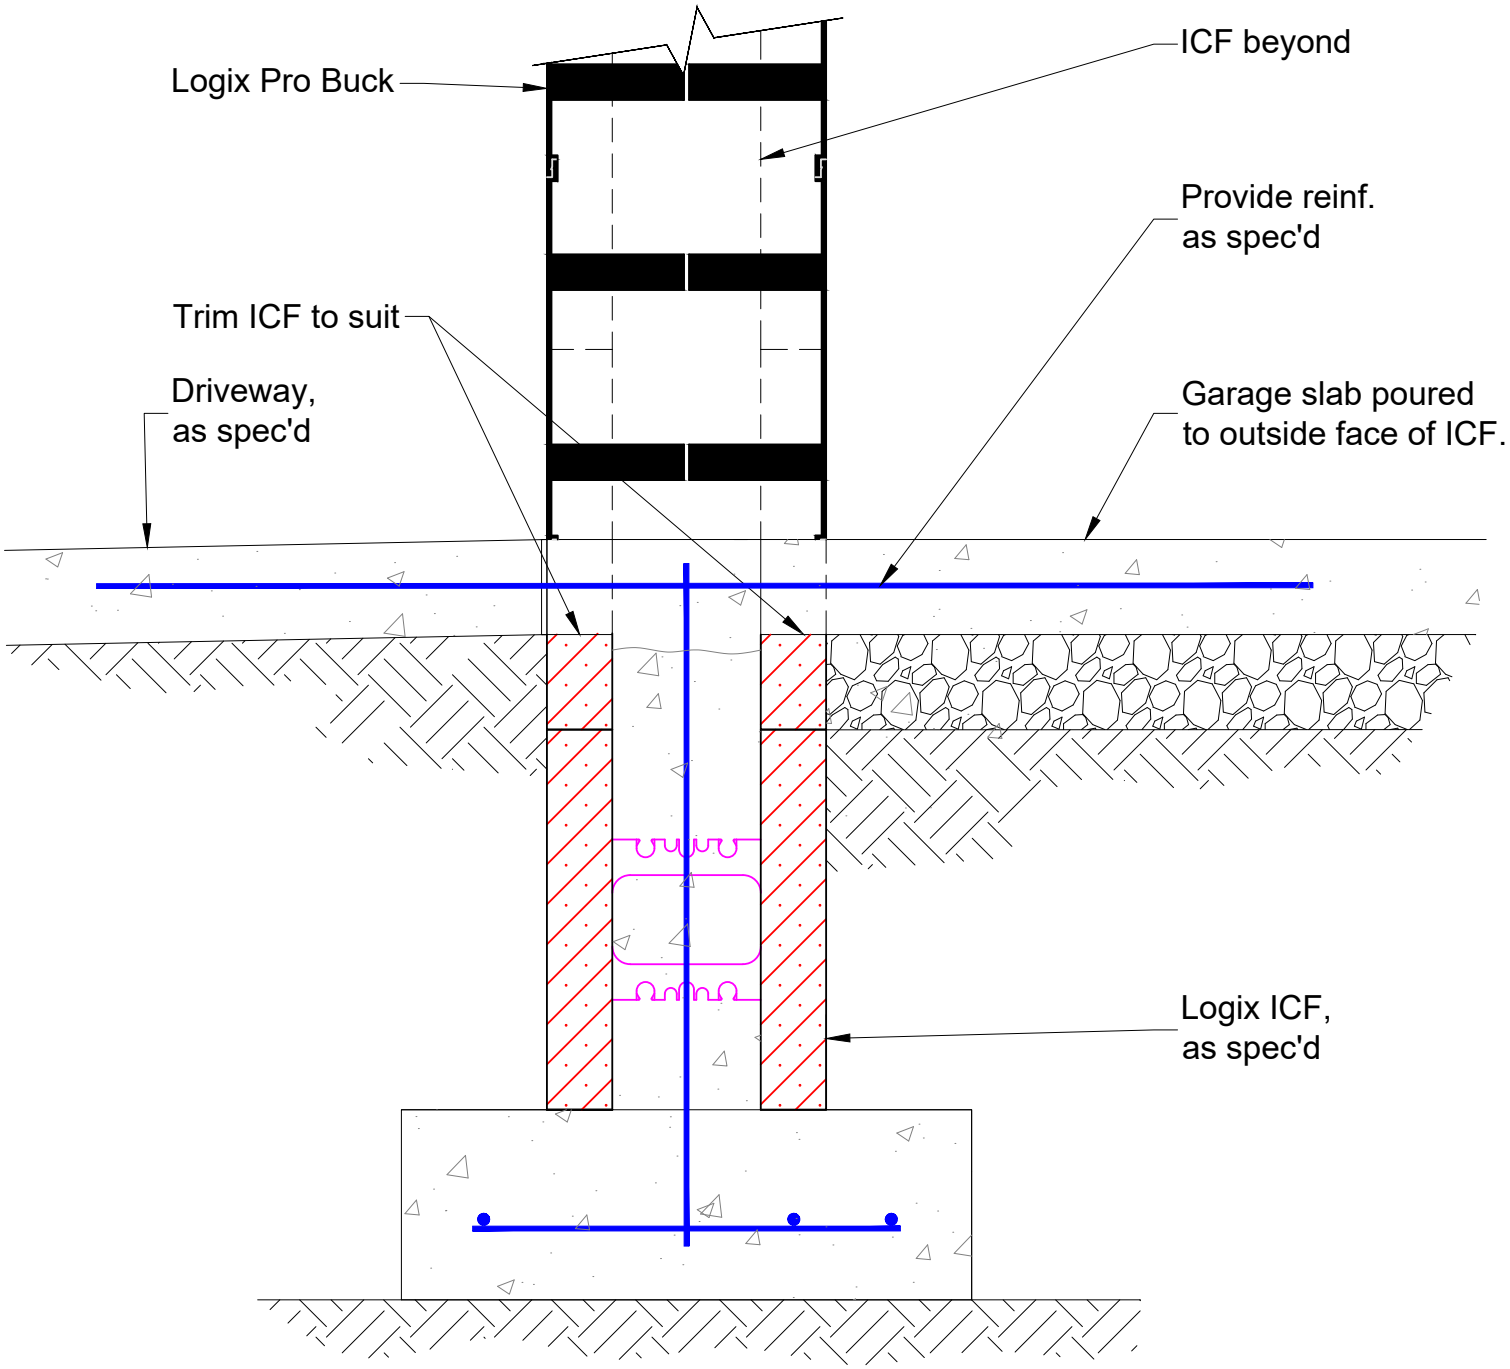

LOGIX® INSULATED CONCRETE FORMS

Build Anything **Better.**

www.logixicf.com
1-866-944-0153

The drawing represented herein is to be used as a reference guide only; the user shall check to ensure the drawing meets local building codes and construction practices by consulting local building officials and professionals, including any additional requirements. Logix reserves the right to make changes to the drawing without notice and assumes no liability in connection with the use of the drawing including modification, copying or distribution.

Drawing:	Date:	Page:
5.12.3.3	Jun 19/18	2/2

Title:

GARAGE OPENING DRIVEWAY TIED TO LOGIX ICF

D:\Dropbox\LB CAD Library\Logix\5.12 Window Door and Garage or Bay Openings\5.12.3 Garage or Bay\5.12.3.3.dwg